PRODUCED BY AN AUTODESK EDUCATIONAL PRODUCT

DELHI DEVELOPMENT AUTHORITY
HUPW-CO-ORDINATION UNIT
VERIFIED
This proposal was considered in the 314 Meeting held on 17.5.2013 vide item No. 92: 2013
Dy. Co-ordination Officer

CERTIFIED
Approved in 314th Committee Meeting Dt. 17.5.2013
Vide Item no. 92: 2013
All observations (nos ... ...) ... drawings are incorporated
Sign
Name MOHAN CHANDRA

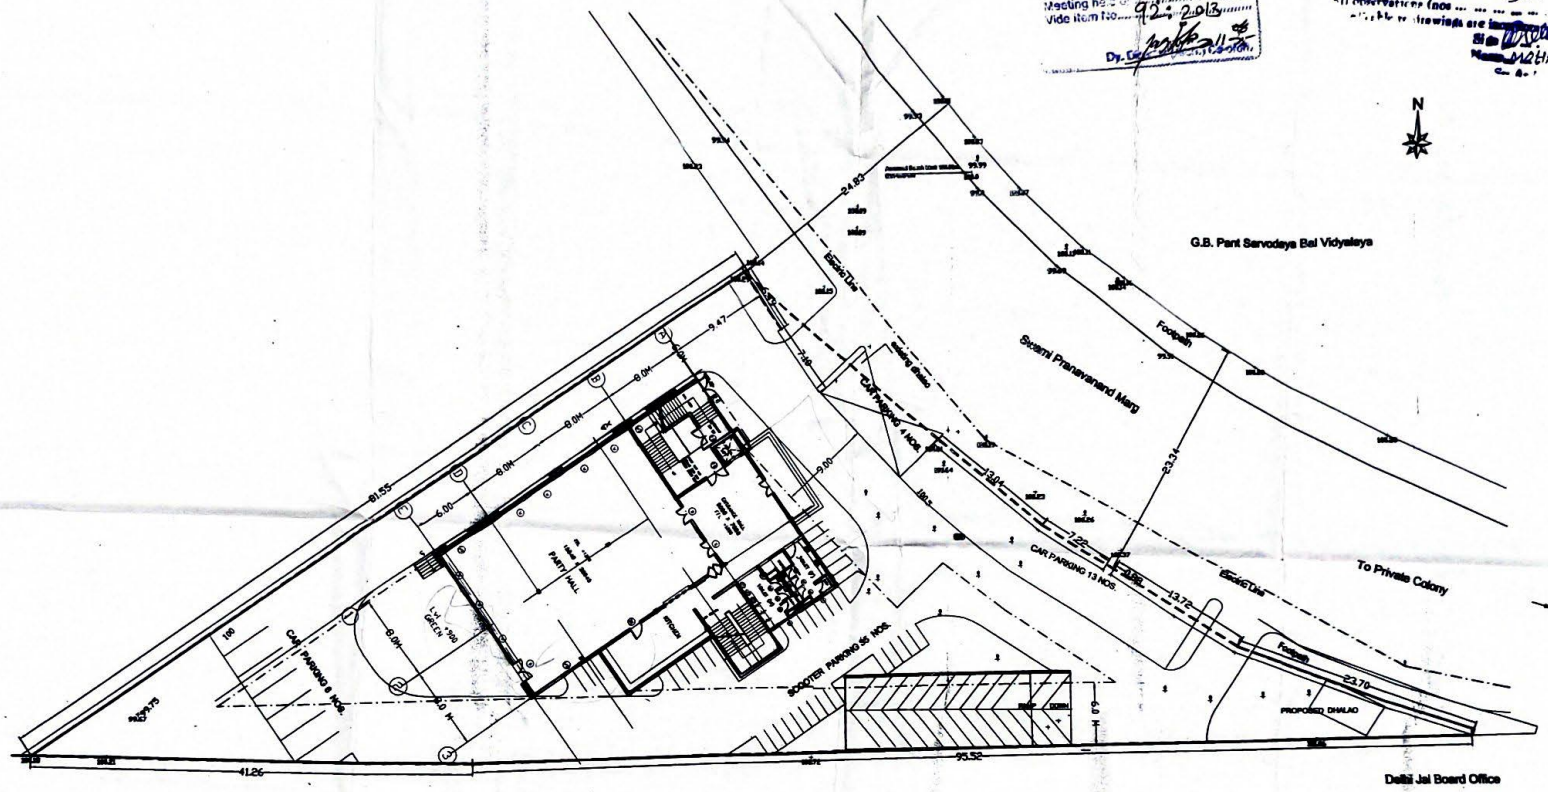

DDA

SOUTH ZONE

AREA STATEMENT

PLOT AREA	= 2951 sqm
PERMISSIBLE GROUND COVERAGE	= 30%(885sqm)
PROPOSED GROUND COVERAGE	= 22.0% (650 sqm) including fire escape staircase
FIRST FLOOR AREA -	= 635 sqm
SECOND FLOOR AREA	= 635 sqm
THIRD FLOOR AREA -	= 635 sqm
TOTAL BUILT UP AREA	= 2555 sqm
PERMISSIBLE FAR	= 120 (3541 sqm)
PROPOSED FAR	= 87 (2555 sqm)
REQUIRED CAR PARKING 23ECS/100 SQM.	= 75 cars
TOTAL BASEMENT PARKING	= 30 cars + 20 SCOOTERS
GROUND PARKING	= 23 cars
TOTAL CAR PARKING PROVIDED	= 53 cars+ 55 SCOOTERS
PERMISSIBLE HEIGHT	= 26 m
HEIGHT ACHIEVED	= 18.7 m

NOTE: THE SCHEME HAS BEEN APPROVED IN 314TH SCM HELD ON 17.5.2013 VIDE ITEM NO. 92:2013.

FOR FEASIBILITY ONLY

PROJECT TITLE	COMMUNITY HALL SRINIVASPURI
DRG. TITLE	GROUND FLOOR PLAN
SCH. NO.	
DRWG. NO.	1
SCALE	
DATE	
ARCH. ASSTT.	
ASSTT. ARCH.	
ARCHITECT	
SR. ARCHITECT	
ADD. CH. ARCH.	
CHIEF ARCHITECT	
HOUSING & URBAN PROJECTS WING VIKAS MINAR, NEW DELHI-110002	

PRODUCED BY AN AUTODESK EDUCATIONAL PRODUCT

PRODUCED BY AN AUTODESK EDUCATIONAL PRODUCT